DAUBERMAN ROAD PLAN AND PROFILE

1" = 50'
PRINTED: 2-5-2018

DAUBERMAN ROAD
GRANART ROAD
CONNECTOR ROAD
US ROUTE 30
BNSF RAILROAD
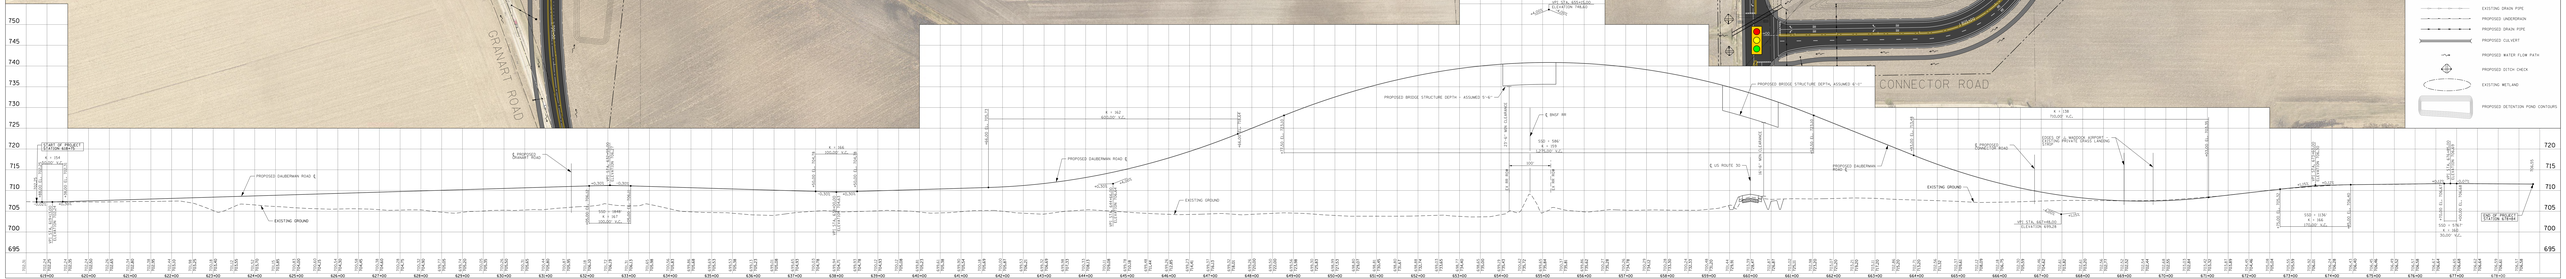
LEGEND
- EXISTING PROPERTY LINE
- EXISTING RIGHT-OF-WAY
- PROPOSED RIGHT-OF-WAY
- EXISTING FIELD TILE
- EXISTING DRAIN PIPE
- PROPOSED UNDERDRAIN
- PROPOSED DRAIN PIPE
- PROPOSED CULVERT
- PROPOSED WATER FLOW PATH
- PROPOSED DITCH CHECK
- EXISTING WETLAND
- PROPOSED DETENTION POND CONTOURS