US ROUTE 30 PLAN AND PROFILE

N

0 50 100

1" = 50'

PRINTED: 2/5/2018

DAUBERMAN ROAD

CONNECTOR ROAD

US ROUTE 30

WELCH CREEK

DETENTION POND 7G

DETENTION POND 7F

DETENTION POND 6E

DETENTION POND 6D

EXECUTIVE AFFILIATES

BR-STORAGE

RAY VAC

CYRUS MINISTRIES INTERNATIONAL

SUGAR GROVE SELF STORAGE

DUGAN'S AUTOMOTIVE SERVICES

BNSF RAILROAD

EX BNSF RR ROW

PAVED SHOULDER

GRADED SPACE FOR FUTURE MULTI-USE PATH (BY OTHERS)

PR MULTI-USE PATH

PR ROW

START OF PROJECT STATION 340+00

END OF PROJECT STATION 366+85

PROPOSED AGRICULTURAL FIELD ACCESS

PAINTED MEDIAN

PROPOSED BRIDGE OVER US 30

LEGEND
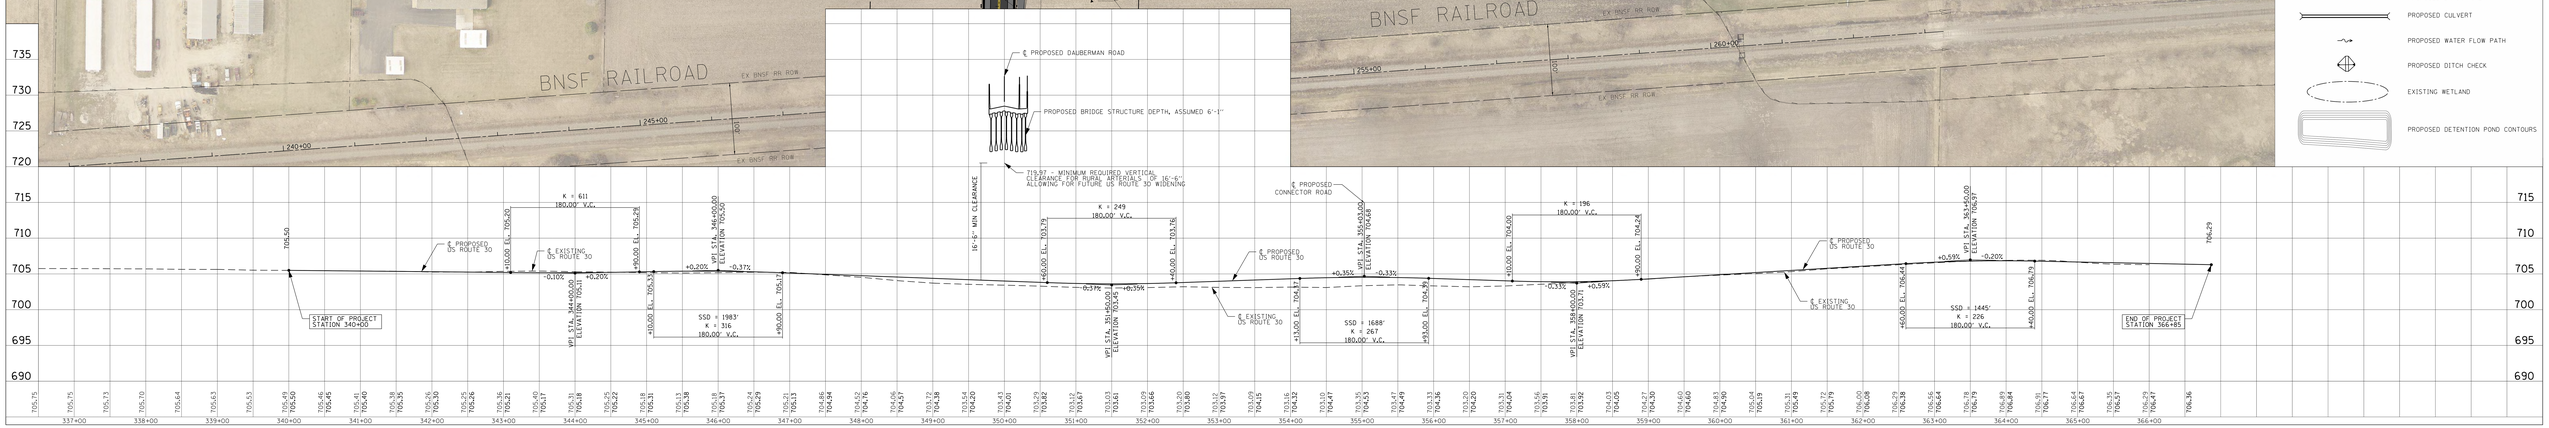
- EXISTING PROPERTY LINE
- EXISTING RIGHT-OF-WAY
- PROPOSED RIGHT-OF-WAY
- EXISTING FIELD TILE
- EXISTING DRAIN PIPE
- PROPOSED UNDERDRAIN
- PROPOSED DRAIN PIPE
- PROPOSED CULVERT
- PROPOSED WATER FLOW PATH
- PROPOSED DITCH CHECK
- EXISTING WETLAND
- PROPOSED DETENTION POND CONTOURS