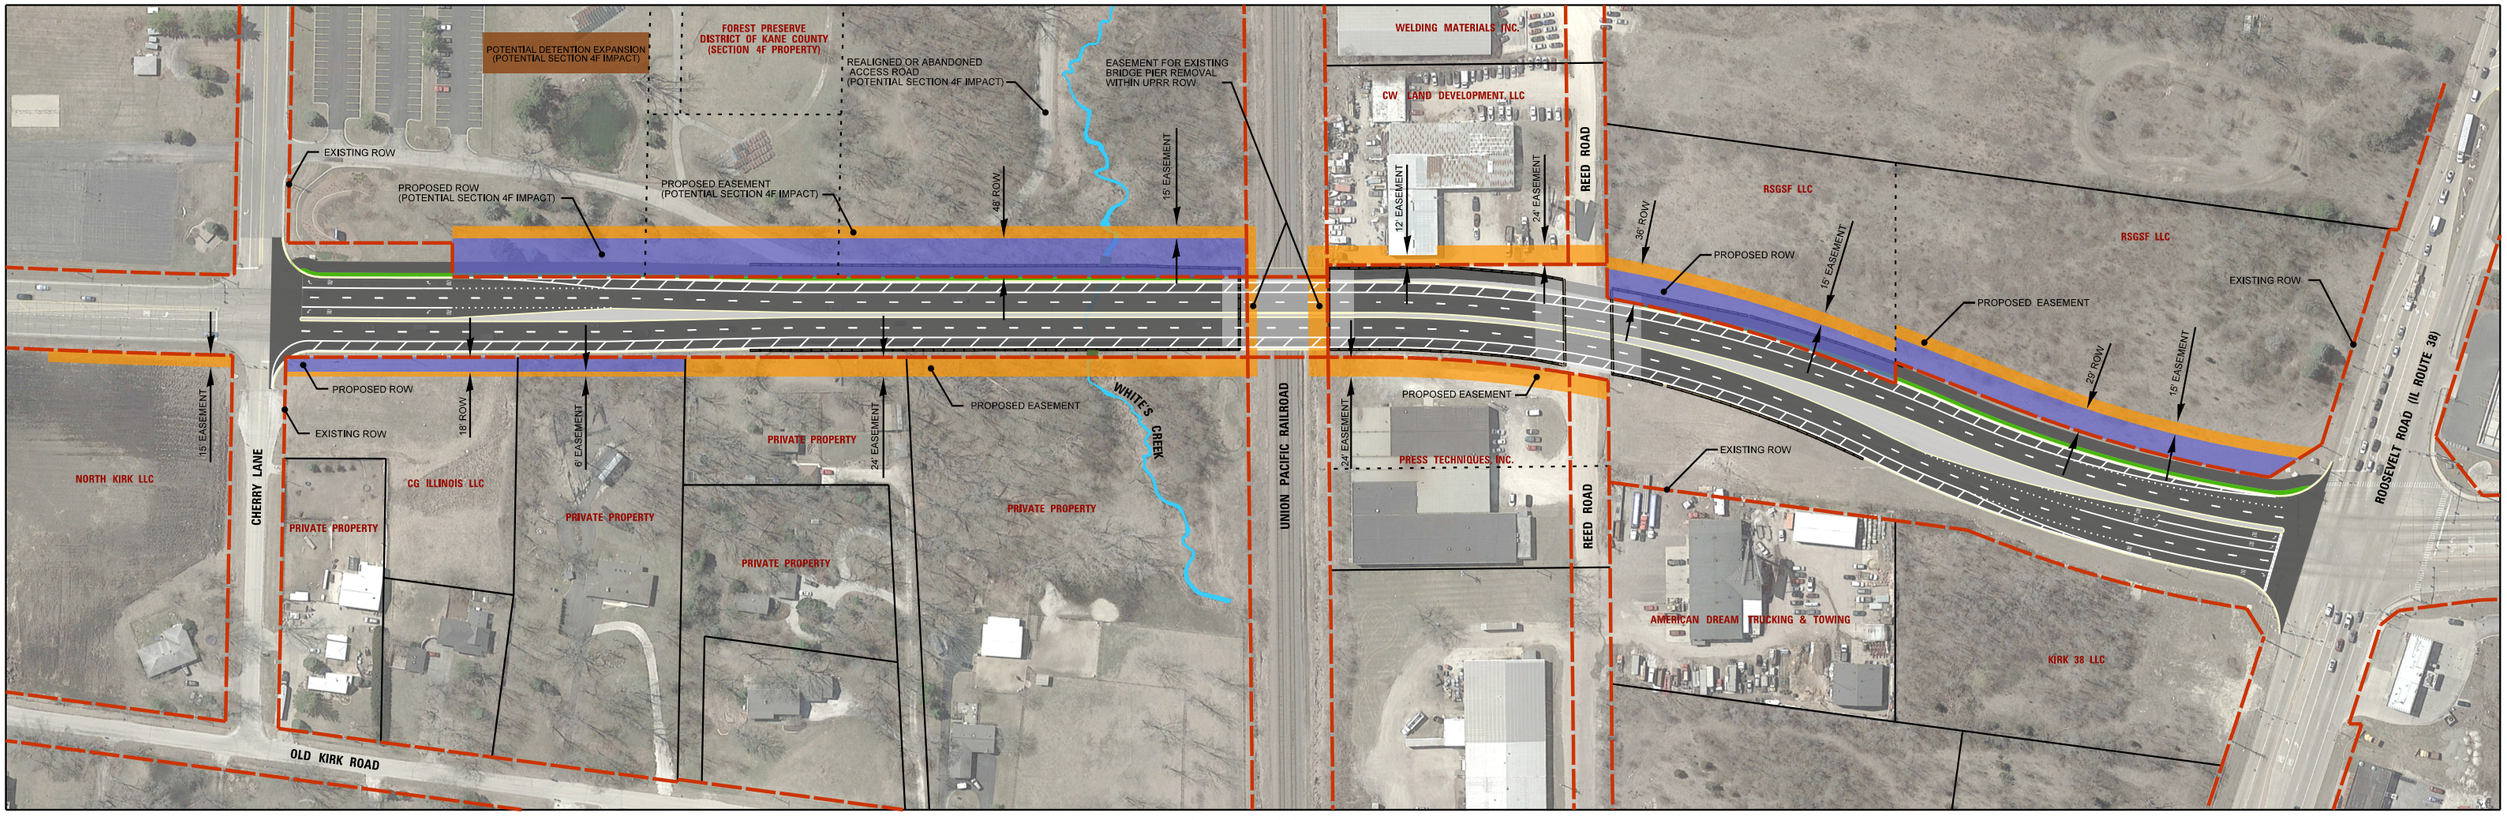

KIRK ROAD

PRELIMINARY LAND USE IMPACTS
(SUBJECT TO REFINEMENT)

0 50 100 150
SCALE IN FEET

N

STRAND ASSOCIATES®