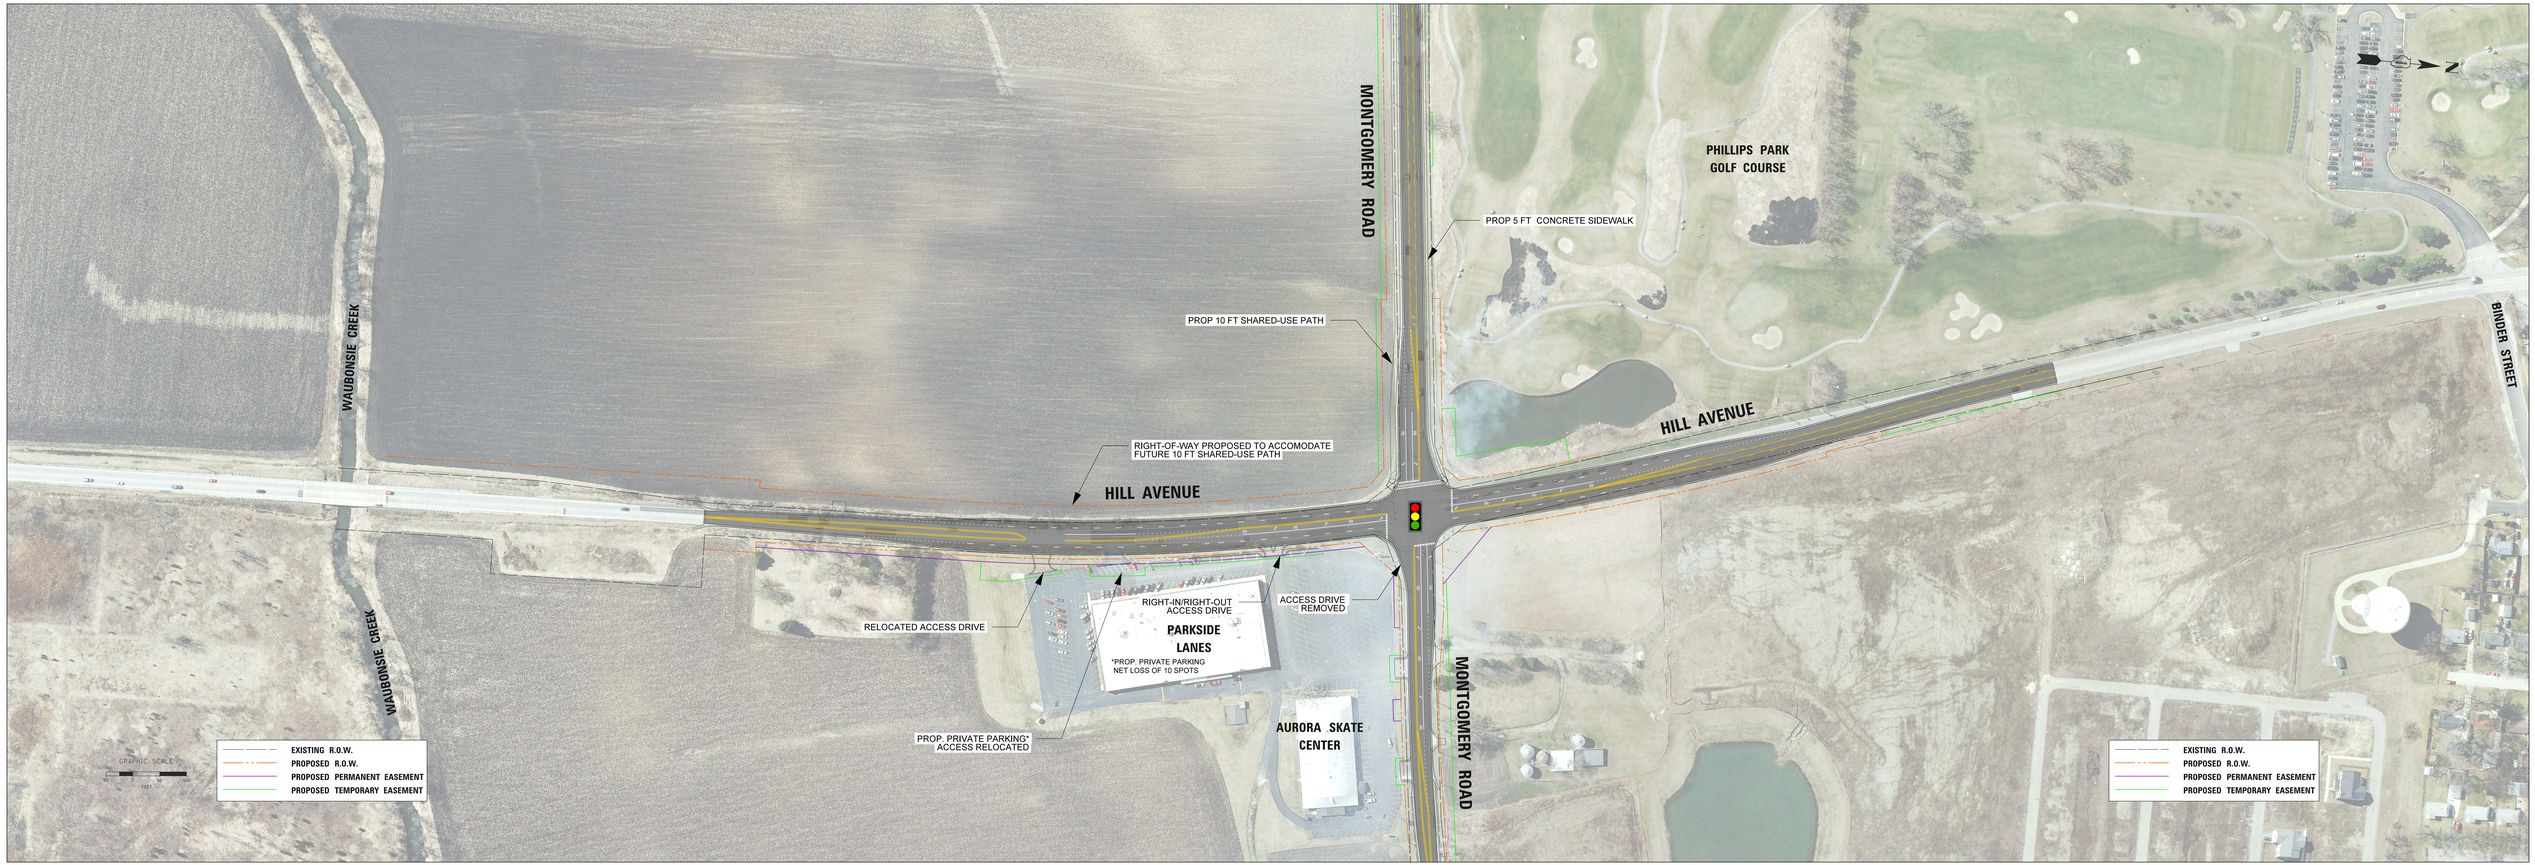
MONTGOMERY ROAD
PHILLIPS PARK
GOLF COURSE
PROP 5 FT CONCRETE SIDEWALK
PROP 10 FT SHARED-USE PATH
WAUBONSIE CREEK
BINDER STREET
HILL AVENUE
RIGHT-OF-WAY PROPOSED TO ACCOMODATE
FUTURE 10 FT SHARED-USE PATH
HILL AVENUE
RIGHT-IN/RIGHT-OUT
ACCESS DRIVE
ACCESS DRIVE
REMOVED
RELOCATED ACCESS DRIVE
PARKSIDE
LANES
*PROP. PRIVATE PARKING
NET LOSS OF 10 SPOTS
WAUBONSIE CREEK
MONTGOMERY ROAD
AURORA SKATE
CENTER
PROP. PRIVATE PARKING*
ACCESS RELOCATED
GRAPHIC SCALE
0
FEET 50
EXISTING R.O.W.
PROPOSED R.O.W.
PROPOSED PERMANENT EASEMENT
PROPOSED TEMPORARY EASEMENT
EXISTING R.O.W.
PROPOSED R.O.W.
PROPOSED PERMANENT EASEMENT
PROPOSED TEMPORARY EASEMENT